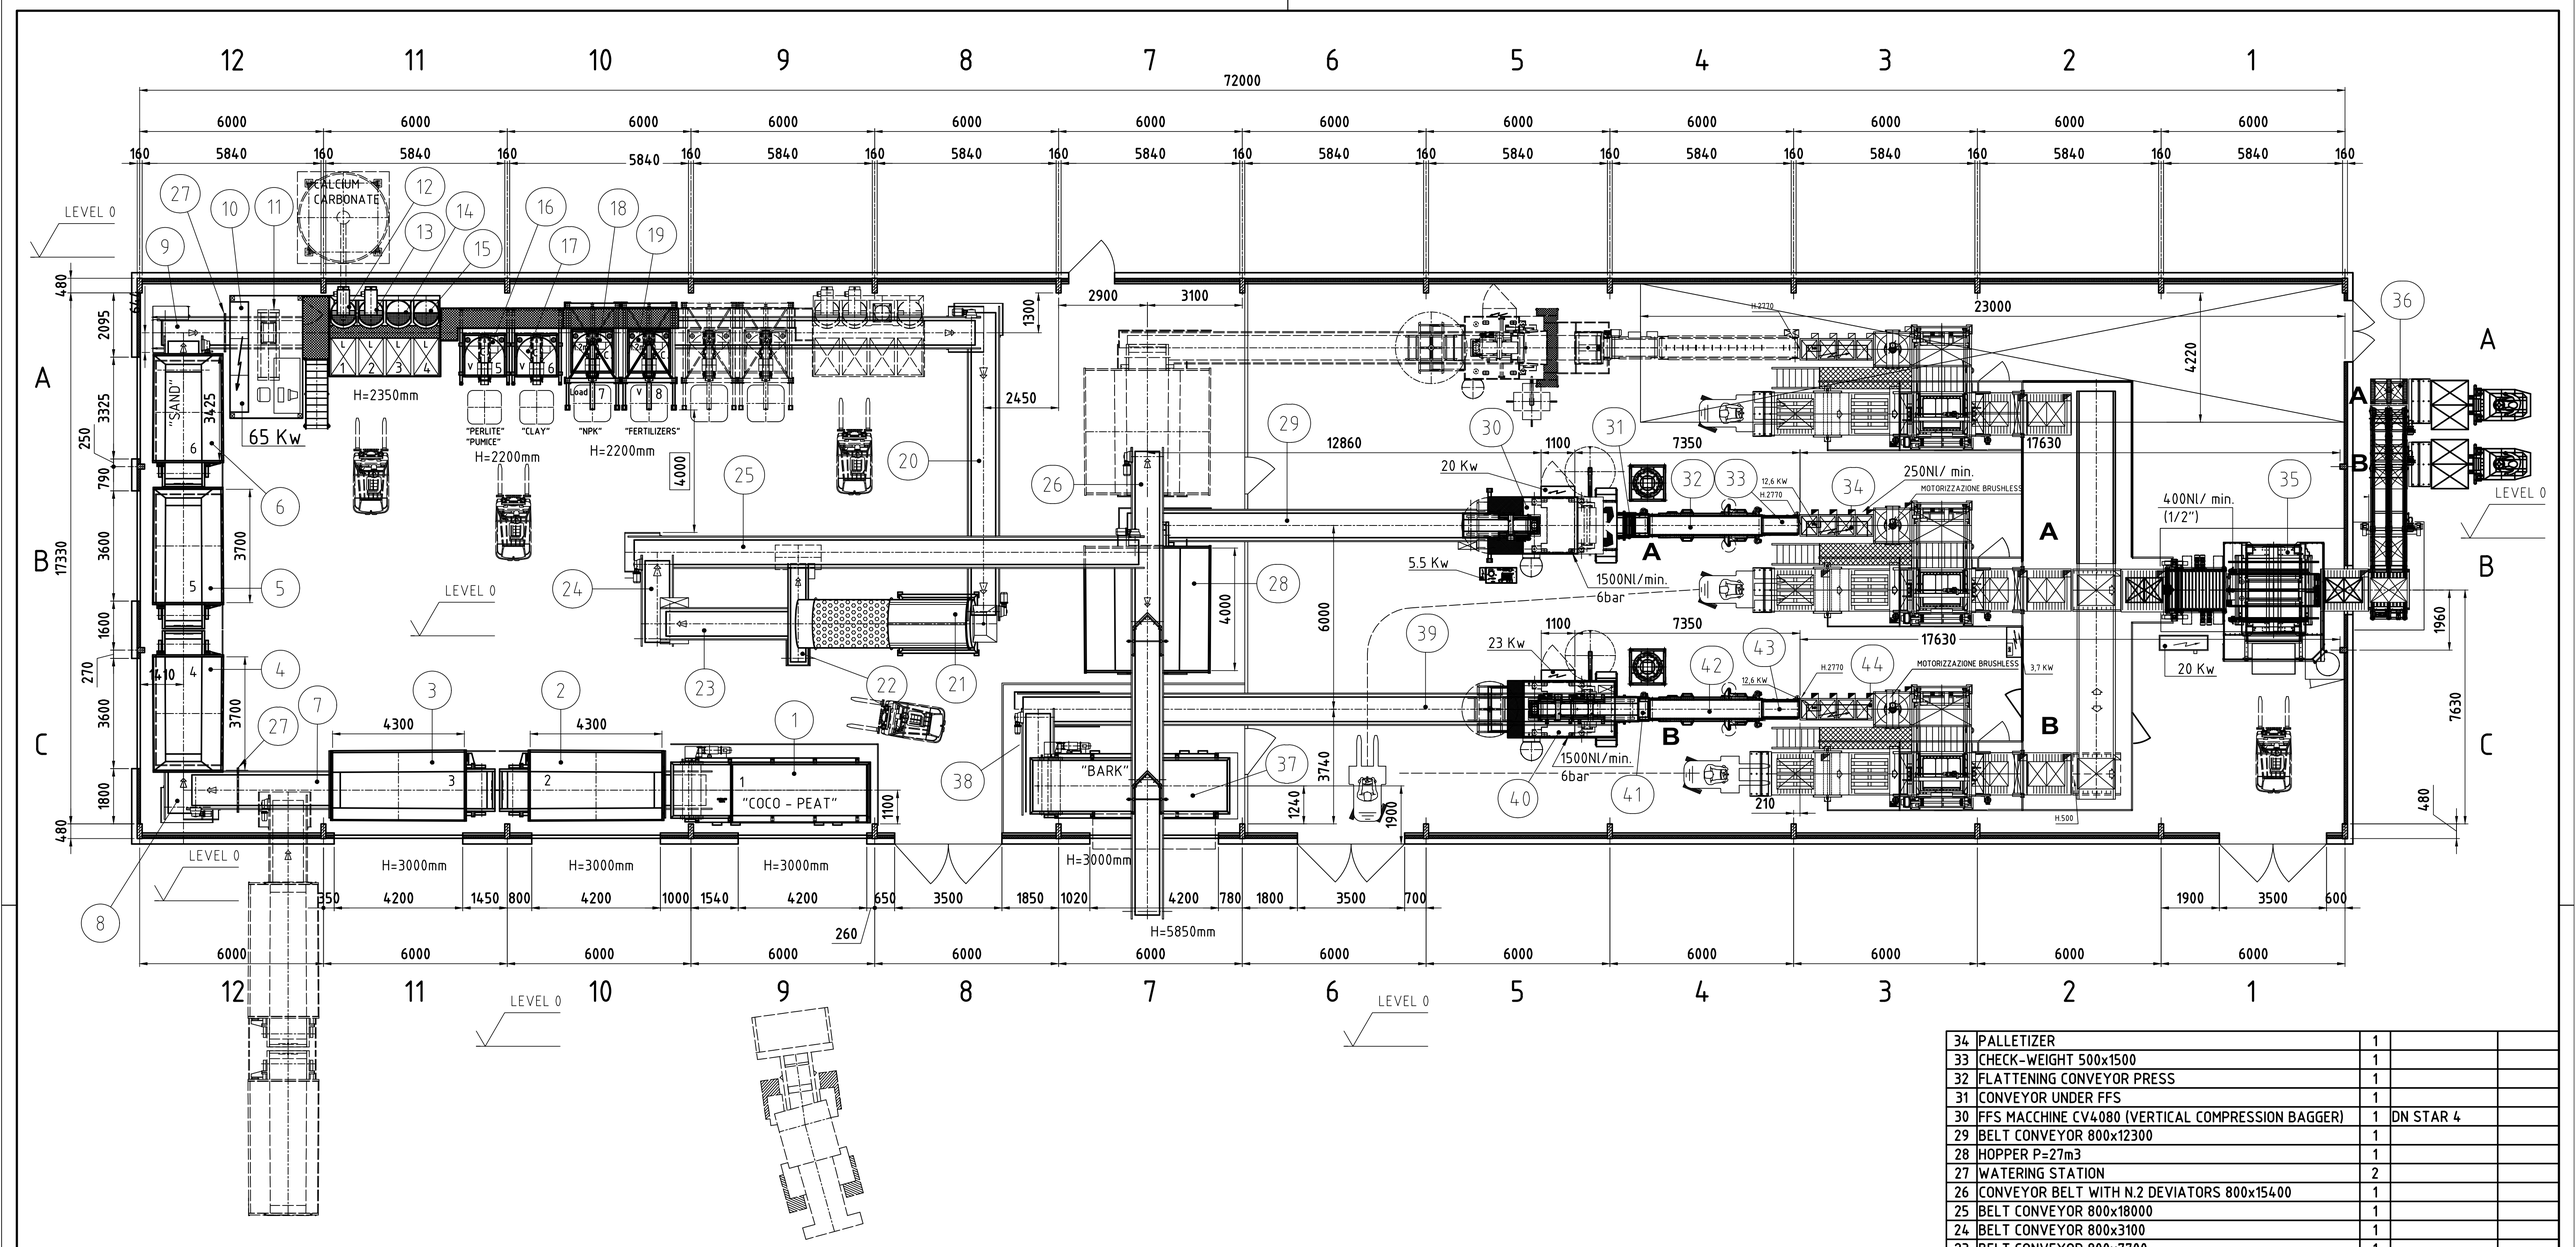

Pos.	Descrizione	Qtà	Nota	Misura
44	PALLETIZER	1		
43	CHECK-WEIGHT 500x1500	1		
42	FLATTENING CONVEYOR PRESS	1		
41	CONVEYOR UNDER FFS	1		
40	FFS MACCHINE CV4080	1	DN STAR 3	
39	CONVEYOR BELT 800x20500	1		
38	CONVEYOR 800x3275	1		
37	HOPPER P=15m3	1		
36	ROLLER CONVEYORS	1		
35	HOODER	1		

Pos.	Descrizione	Qtà	Nota	Misura
34	PALLETIZER	1		
33	CHECK-WEIGHT 500x1500	1		
32	FLATTENING CONVEYOR PRESS	1		
31	CONVEYOR UNDER FFS	1		
30	FFS MACCHINE CV4080 (VERTICAL COMPRESSION BAGGER)	1	DN STAR 4	
29	BELT CONVEYOR 800x12300	1		
28	HOPPER P=27m3	1		
27	WATERING STATION	2		
26	CONVEYOR BELT WITH N.2 DEVIATORS 800x15400	1		
25	BELT CONVEYOR 800x18000	1		
24	BELT CONVEYOR 800x3100	1		
23	BELT CONVEYOR 800x7700	1		
22	BELT CONVEYOR 500x3250 (WASTE)	1		
21	MIXING DRUM - SCREEN D.=1600x5210	1		
20	BELT CONVEYOR 800x11000	1		
19	DOSER FOR FERTILIZERS P=1.2m3-BIG BAG - (VOLUMETRIC)	1	CRANE	
18	DOSER FOR FERTILIZERS P=1.2m3-BIG BAG - (BY WEIGHT)	1	CRANE	
17	VOLUMETRIC DOSER FOR FERTILIZERS P=1.2m3	1		
16	VOLUMETRIC DOSER FOR FERTILIZERS P=1.2m3	1		
15	DOSERS FOR FERTILIZERS WITHOUT AGITATOR BY WEIGHT	1		
14	DOSERS FOR FERTILIZERS WITHOUT AGITATOR BY WEIGHT	1		
13	DOSERS FOR FERTILIZERS WITH AGITATOR BY WEIGHT	1		
12	DOSERS FOR FERTILIZERS WITH AGITATOR BY WEIGHT	1		
11	MAGNETIC PLATE	1		
10	CAGE OF HOUSING-ELECTRIC BOARD	1		
9	BELT CONVEYOR 800x27300	1		
8	BELT CONVEYOR 1000x16000	1		
7	BELT CONVEYOR 1000x17200	1		
6	HOPPER P=10m.3	1		
5	HOPPER P=17m3	1		
4	HOPPER P=17m3	1		
3	HOPPER P=20m3	1		
2	HOPPER P=20m3	1		
1	HOPPER P=15m3	1		

Data 01-06-2018 | Scala 1:100 | Num. Dis.